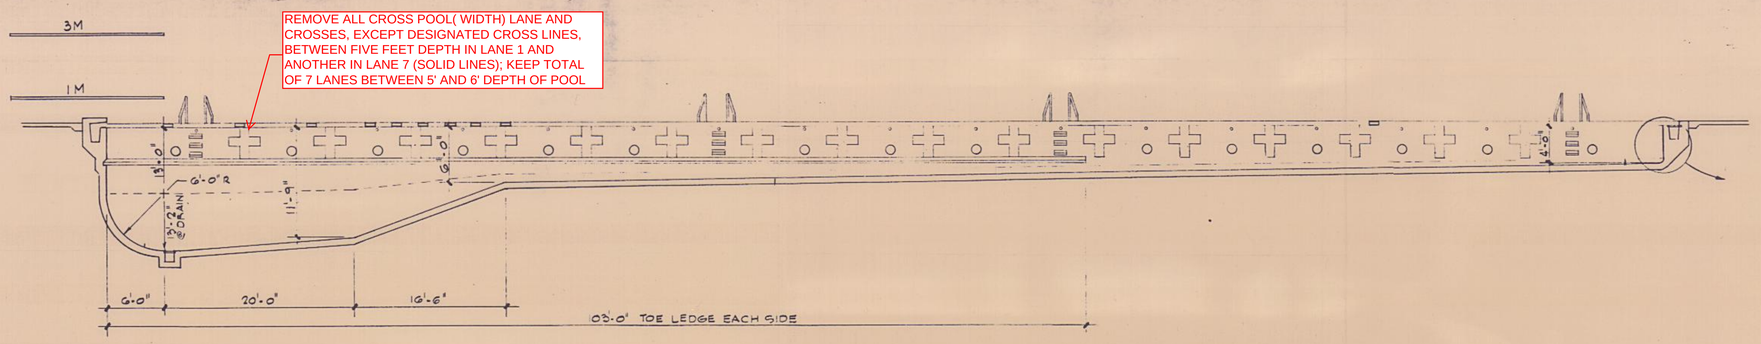

LONGITUDINAL SECTION

1/8" = 1'-0"

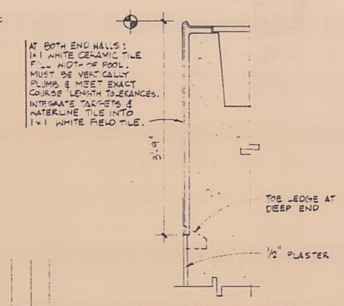

ENDWALL TILE DETAIL

3/4" = 1'-0"

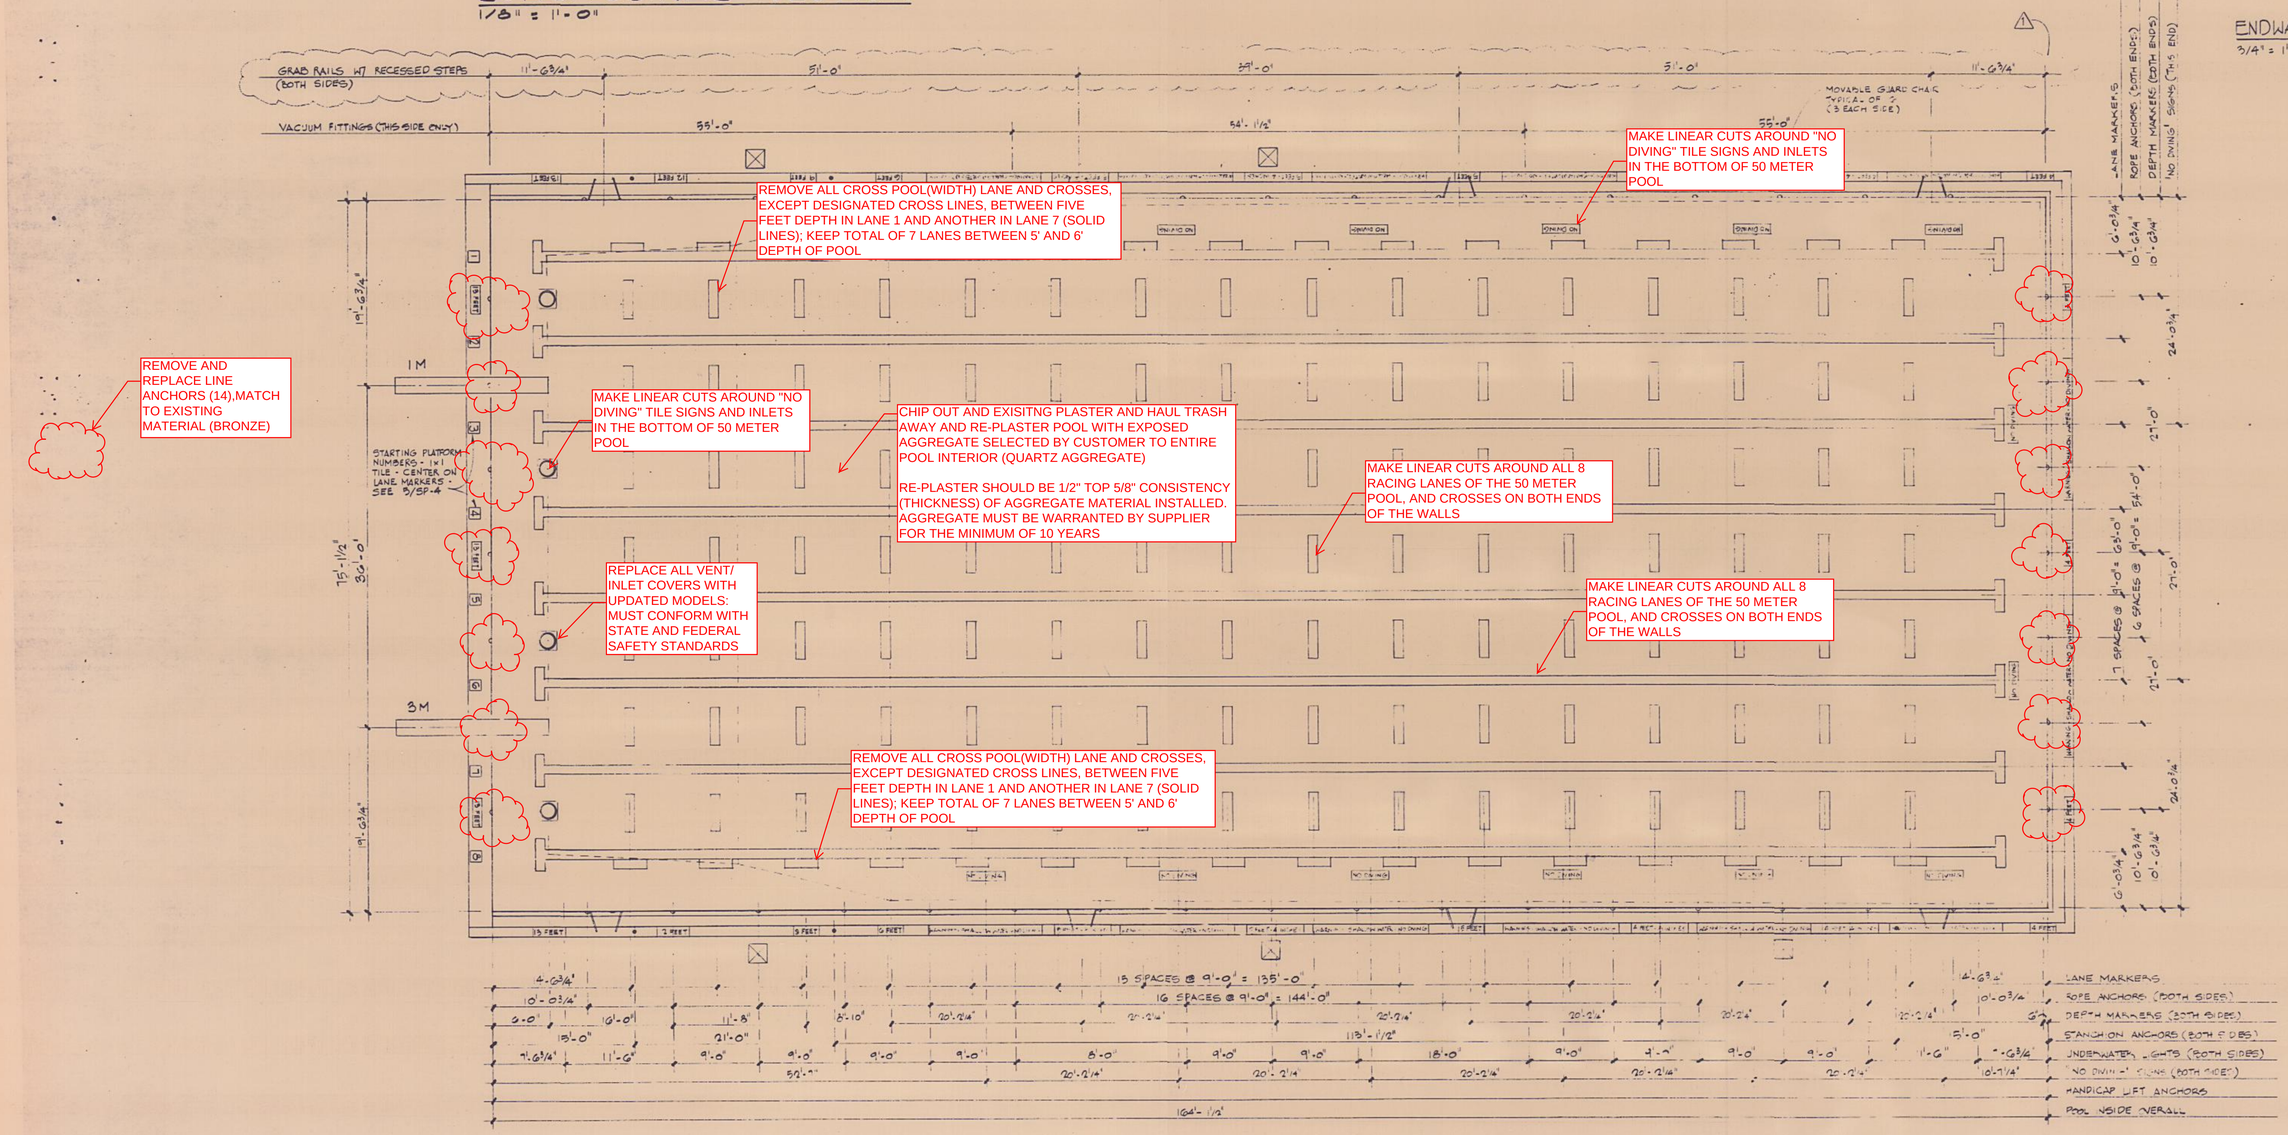

PLAN - 50-METER POOL

1/8" = 1'-0"